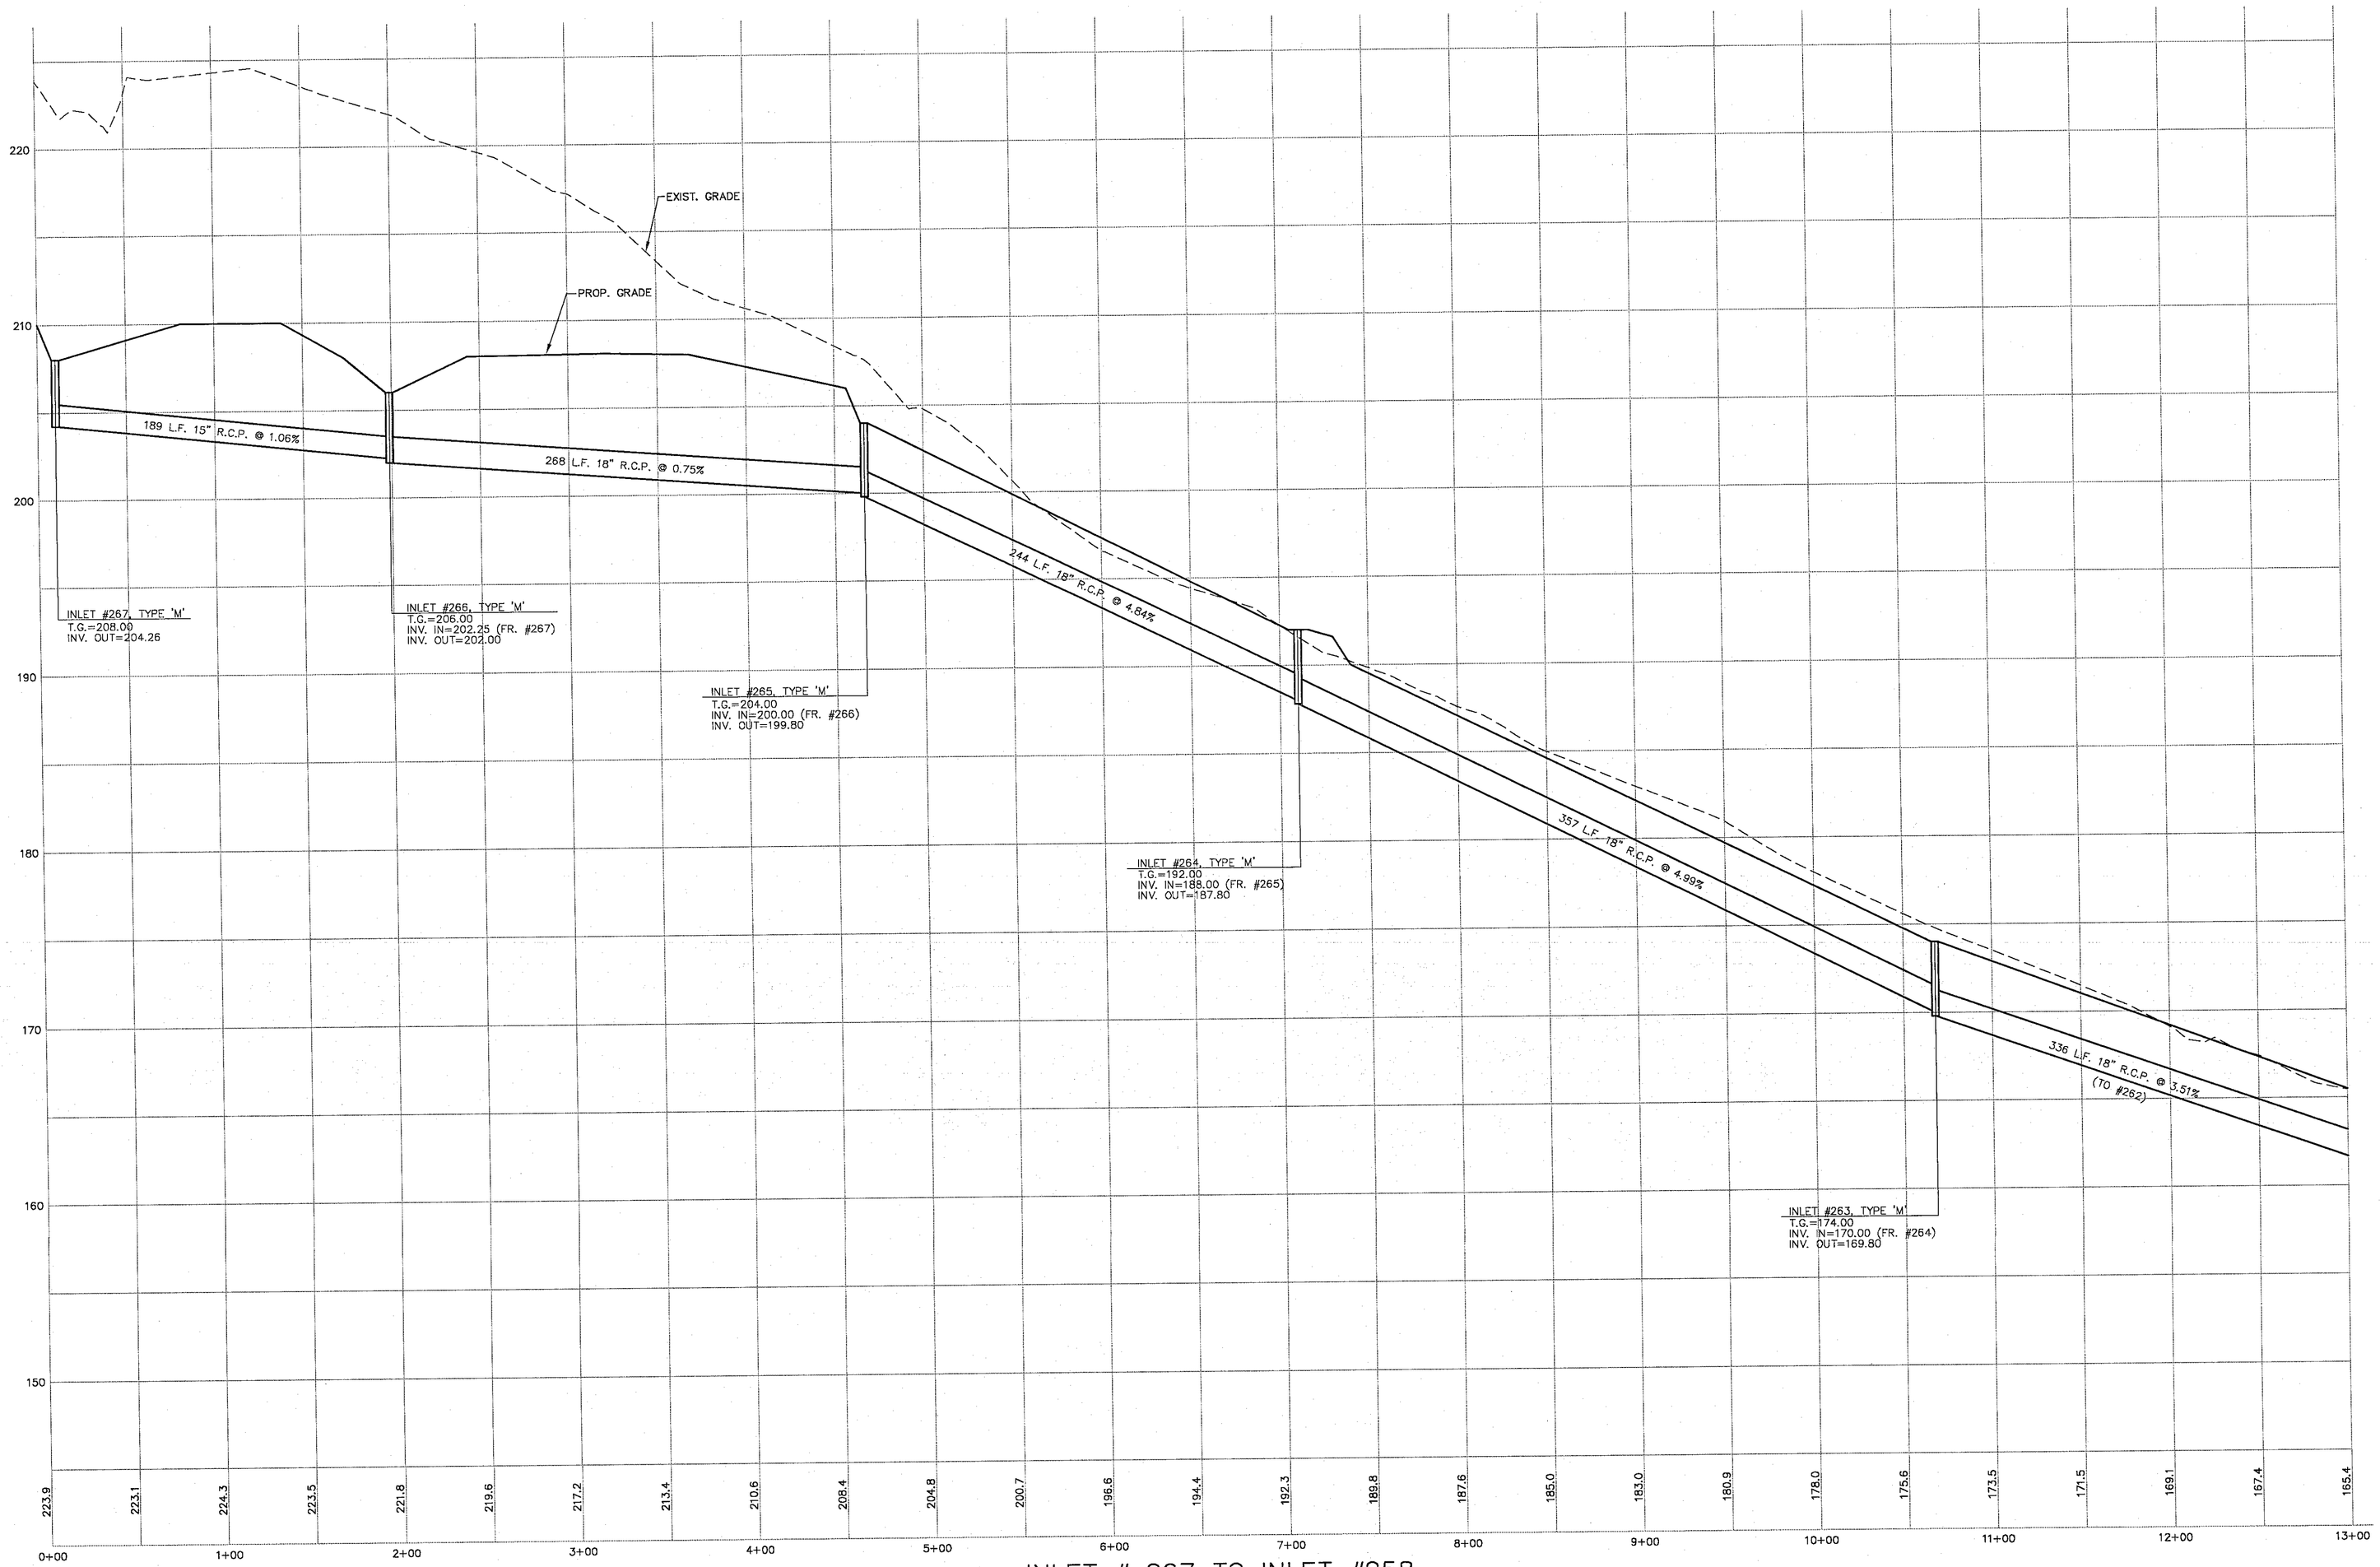

INLET # 267 TO INLET #258

NOTE:

1. CONTRACTOR TO PROVIDE A MINIMUM OF 1.5' OF CLEARANCE WHERE WATERMAIN CROSSES PROPOSED SANITARY SEWER AND STORM SEWER COLLECTION SYSTEM.

2. CONTRACTOR TO PROVIDE A MINIMUM OF TWELVE (12) INCHES OF CLEARANCE BETWEEN STORM SEWER PIPE AND SANITARY SEWER SERVICE LATERALS. DEEP CUT LATERALS AND LATERAL RISERS TO BE USED WHERE NECESSARY.

SCALE: 1"= 50' HORIZ.
1"= 5' VERT.

250 GIBRALTAR ROAD
SUITE 2E
HORSHAM, PA 19044
TEL: (215) 914-2050
FAX: (215) 293-9468

EASTERN STATES ENGINEERING

CIVIL ENGINEERS - LAND SURVEYORS - LANDSCAPE ARCHITECTS - LAND PLANNERS

REV.	DATE	DRAWN
5	1/31/05	FINAL CONSTRUCTION DRAWINGS MJD
4	11/22/04	REVIEW LETTER 9/28/04; RIDS A, B, D COMM. CTR. MJD
3	9/04/04	AGENCY REVIEW LETTER 7/29/04 MJD
2	7/21/04	AGENCY REVIEW LETTERS; 6/29/2004, 6/30/2004 MJD
1	6/07/04	AGENCY REVIEW LETTERS; TOWNSHIP COMMENTS PAB

EASEMENT PROFILES

REGENCY AT PROVIDENCE (a.k.a. FOGEL TRACT)

UPPER PROVIDENCE TWP. PENNSYLVANIA

DATE: 12/8/03	SCALE: AS NOTED
DESIGN: JT	DRAWN: PAB
JOB NO.: 1114	FILE NAME: S-PROF-EASE
REF. NO.: SD07.16	
SHEET NO.: 35 OF 78	