NOTE:
1. CONTRACTOR TO PROVIDE A MINIMUM OF 1.5' OF CLEARANCE WHERE WATERMAIN CROSSES PROPOSED SANITARY SEWER AND STORM SEWER COLLECTION SYSTEM.
2. CONTRACTOR TO PROVIDE A MINIMUM OF TWELVE (12) INCHES OF CLEARANCE BETWEEN STORM SEWER PIPE AND SANITARY SEWER SERVICE LATERALS. DEEP CUT LATERALS AND LATERAL RISERS TO BE USED WHERE NECESSARY.

FOR PROPOSED HIGHWAY CONSTRUCTION IMPROVEMENTS TO EGYPT ROAD REFER TO EGYPT ROAD: HIGHWAY OCCUPANCY PLANS PREPARED BY TRAFFIC PLANNING & DESIGN, INC. FOR FINAL DESIGN.

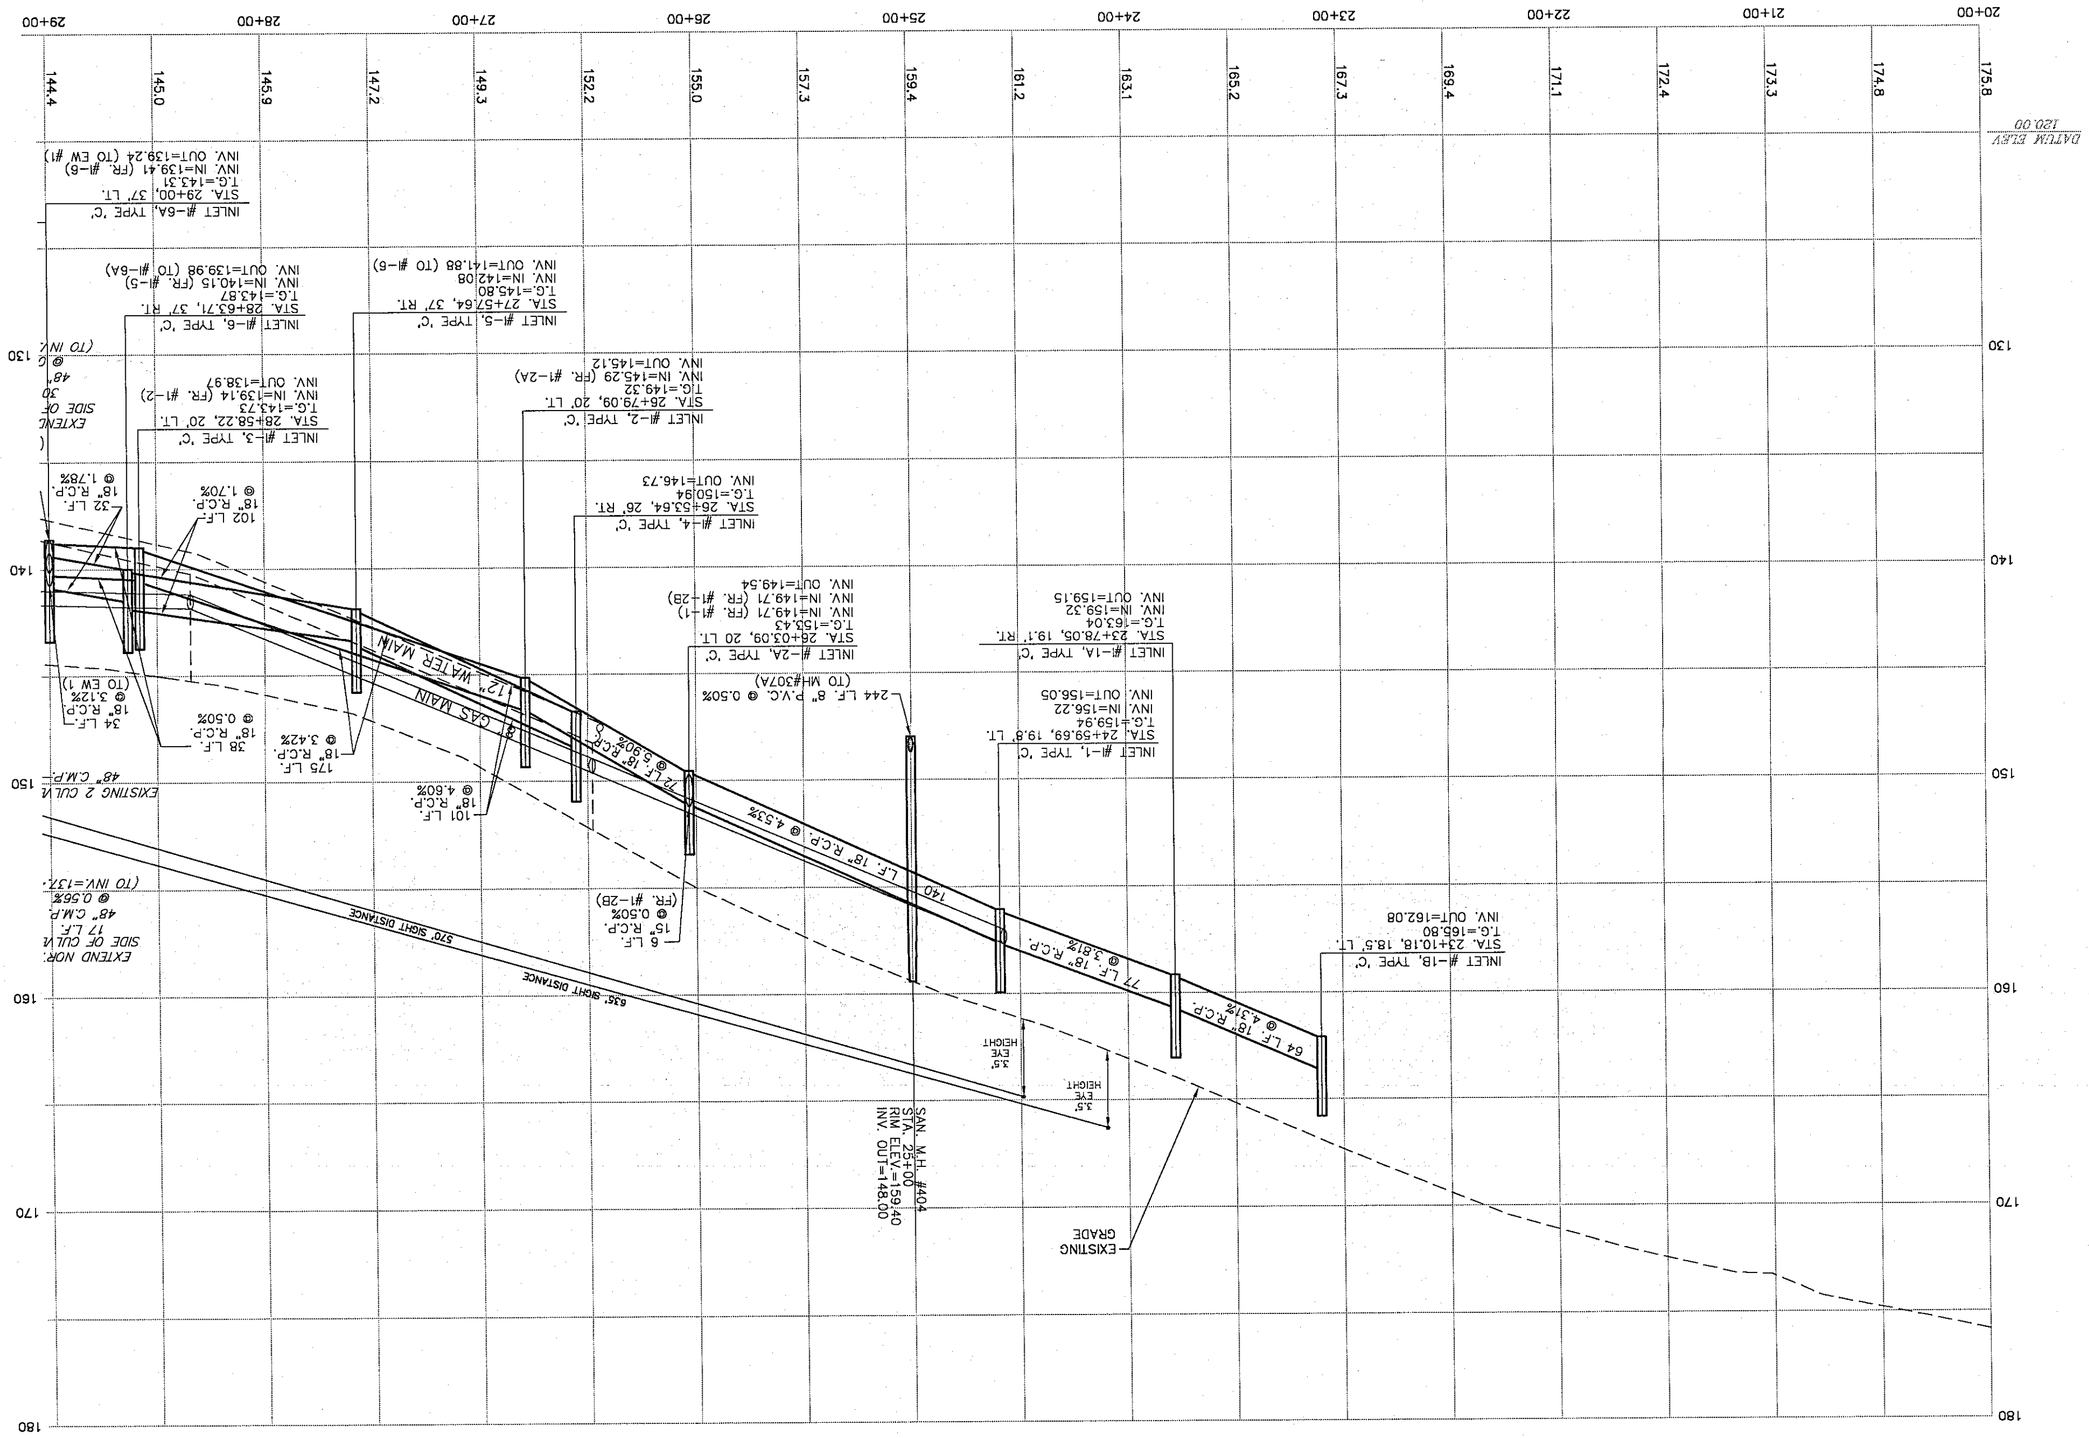

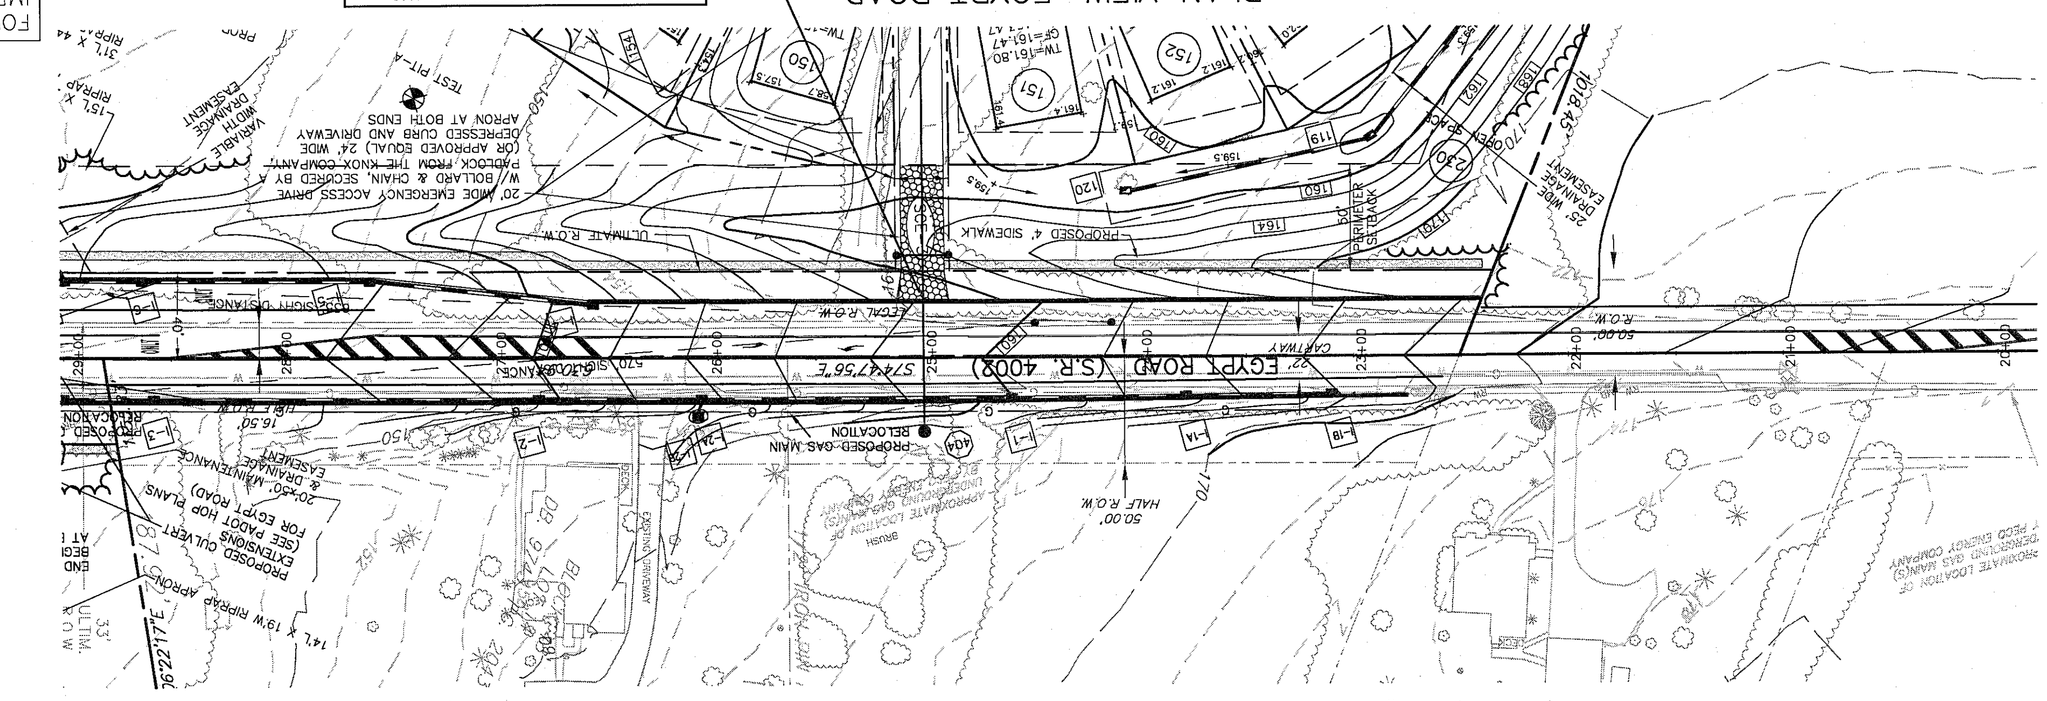

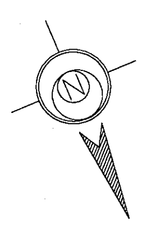

OFF-SITE IMPROVEMENTS
EGYPT ROAD (S.R. 4002)
REGENCY AT PROVIDENCE
(a.k.a. FOGEL)

UPPER PROVIDENCE TWP., MONTGOM

DATE:	SCALE:
12/8/03	AS NOTED
DESIGN:	DRAWN:
JT	PAB
JOB NO.:	FILE NAME:
1114	S-PRO-EGYPT
REF. NO.:	SHEET NO.:
SD07.23	42 OF 78

N/A

REV.	DATE	DESCRIPTION	DRAWN
6	1/31/05	FINAL CONSTRUCTION DRAWINGS	MDD
5	11/22/04	REVIEW LETTER 9/28/04; INDS. A, B, D COMM C'R	MDD
4	8/04/04	AGENCY REVIEW LETTER DATED 7/29 & 7/30/04	MDD
3	7/21/04	AGENCY REVIEW LETTER 6/28/04 & 7/6/2004	MDD
2	6/18/04	PENNDOT MINIMUM USE DRIVEWAY PERMITS	J.T.
1	6/07/04	AGENCY REVIEW LETTERS, TOWNSHIP COMMENTS	PAB

ESE EASTERN STATES ENGINEERING
CIVIL ENGINEERS - LAND SURVEYORS - LANDSCAPE ARCHITECTS - LAND PLANNERS
250 GIBRALTAR ROAD
SUITE 2E
HORSHAM, PA 19044
TEL: (215) 914-2050
FAX: (215) 293-5488
COMMONWEALTH OF PENNSYLVANIA
REGISTERED PROFESSIONAL ENGINEER
JAMES D. TAKACS
No. PE059490